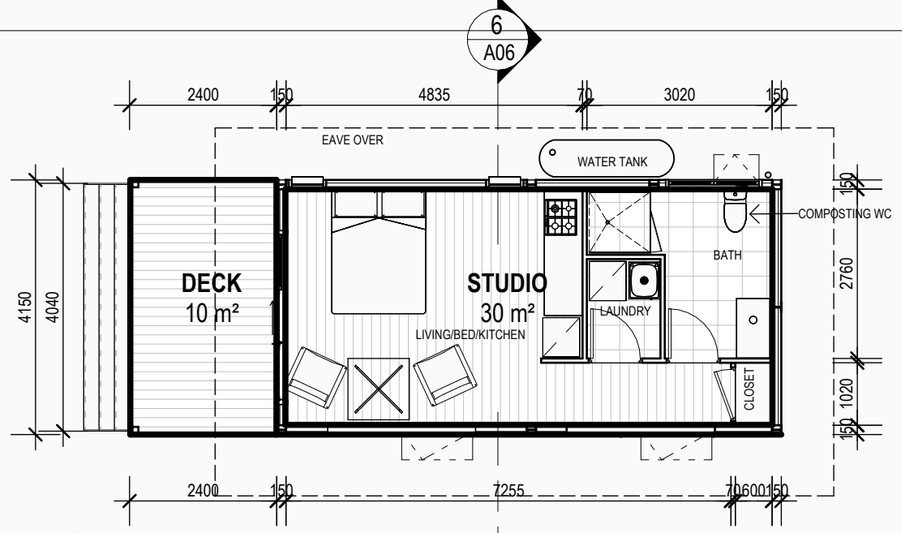

1 STUDIO CABIN
1 : 100

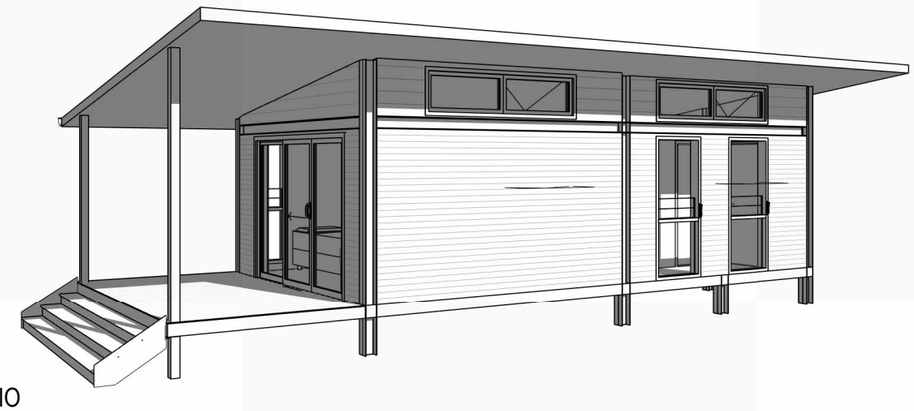

7 STUDIO



2 STUDIO NORTH
1 : 100

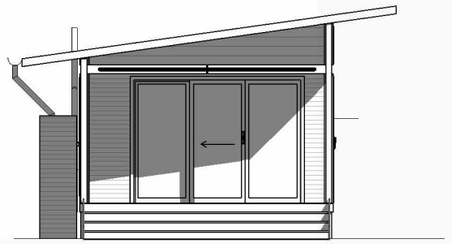

5 STUDIO WEST
1 : 100

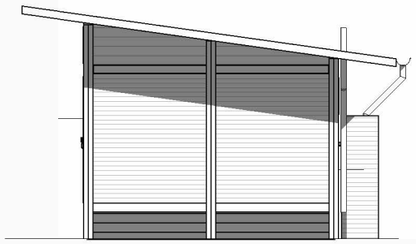

4 STUDIO EAST
1 : 100



3 STUDO SOUTH
1 : 100

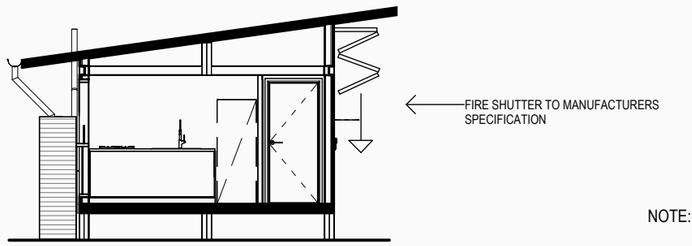

6 A06 STUDIO SECTION
1 : 100

NOTE:

SURVEY REQUIRED FOR ACCURATE SITING OF STRUCTURES

WATER TANKS SUGGESTIVE - SIZING, DIMENSIONS & DRAINAGE
TO BE SPECIFIED BY QUALIFIED TECHNICIAN

COMPOSTING TOILETS TO BE INSTALLED TO MANUFACTURERS AND SANITARY SPECIFICATION

SMOKE ALARM INSTALLATION AS PER AS3786 - TO BE INSTALLED IN ALL BEDROOMS AND LIGHTING SYSTEM TO BE INSTALLED TO ASSIST IN EVACUATION.

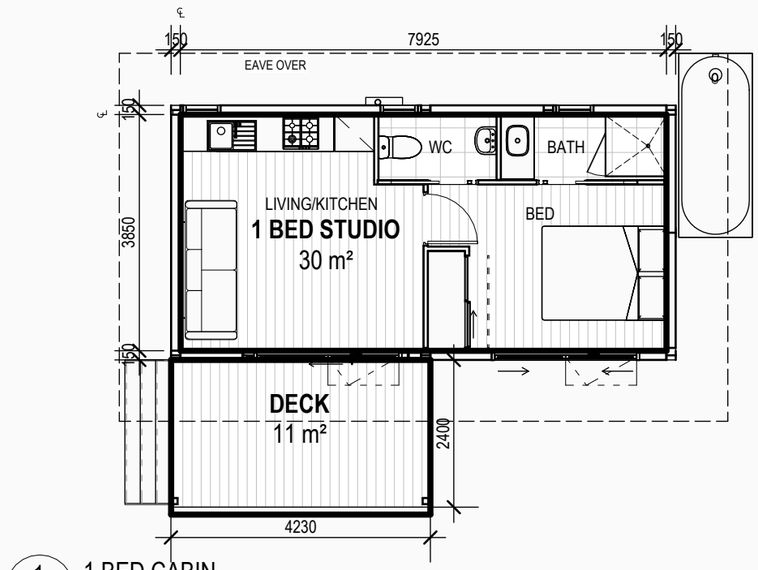

1 1 BED CABIN
1 : 100

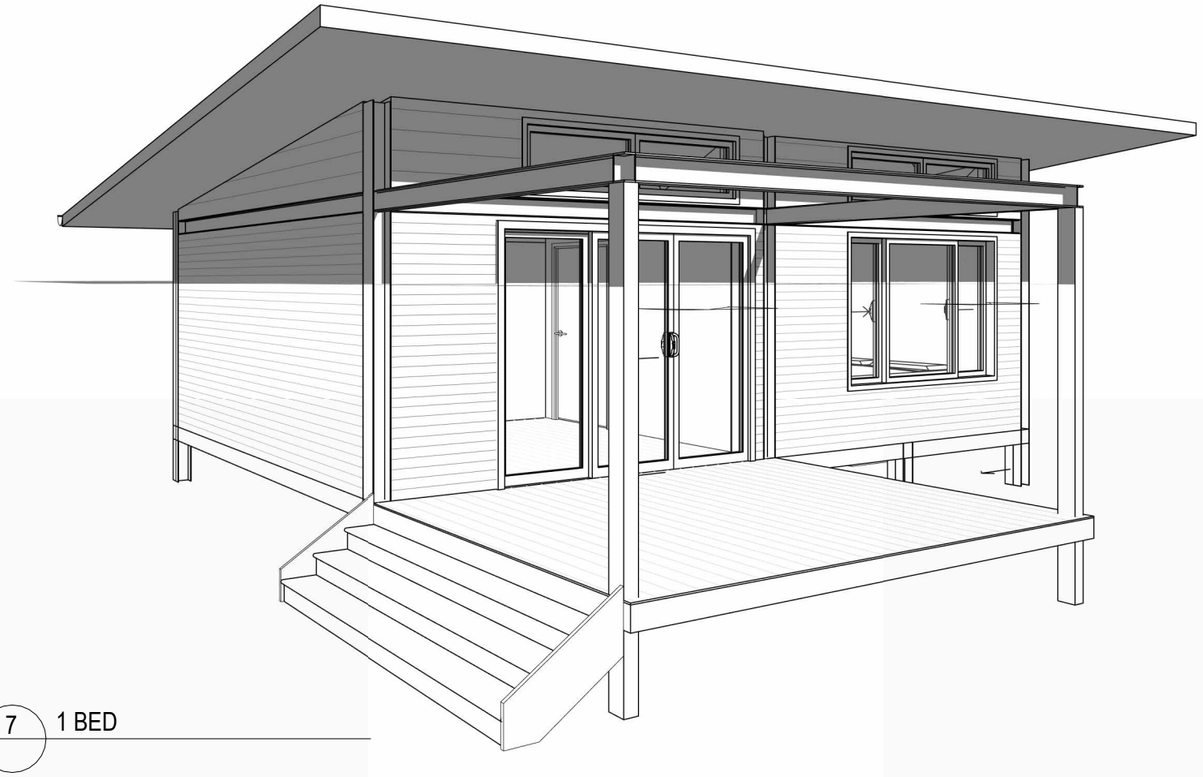

7 1 BED

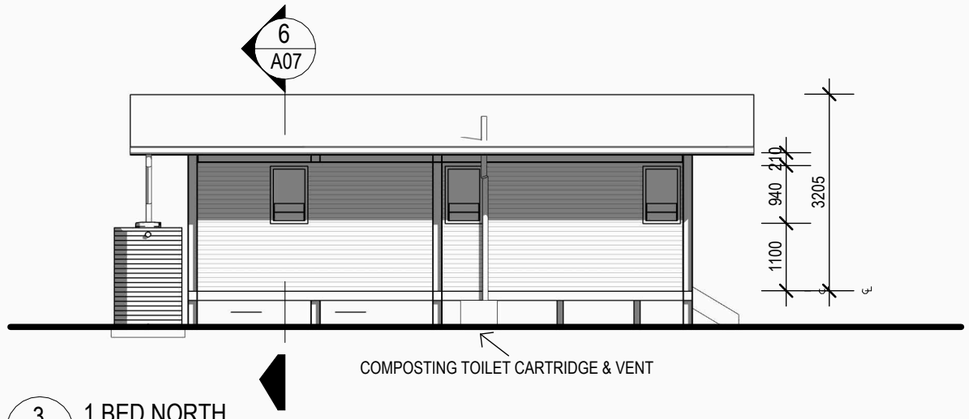

3 1 BED NORTH
1 : 100

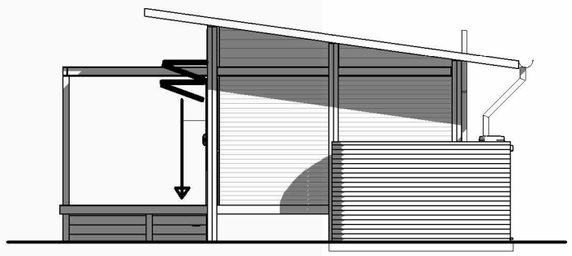

2 1 BED EAST
1 : 100

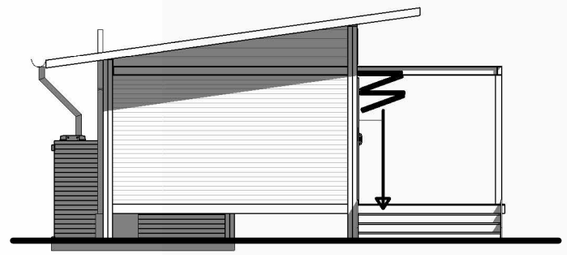

5 1 BED WEST
1 : 100

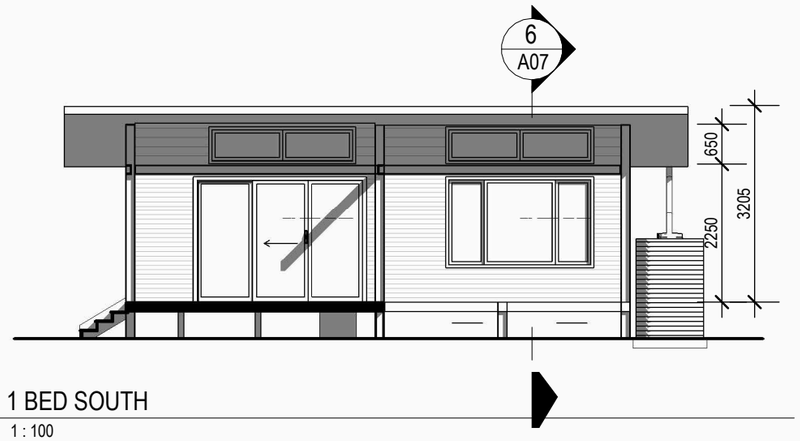

4 1 BED SOUTH
1 : 100

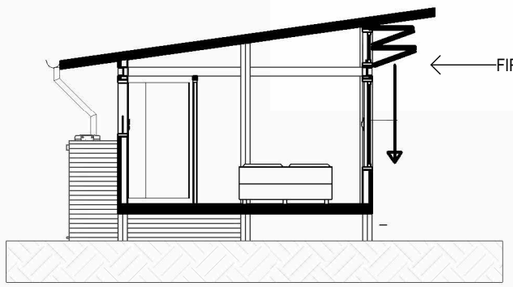

6 A07 1 BED SECTION
1 : 100

NOTE:

SURVEY REQUIRED FOR ACCURATE SITING OF STRUCTURES

WATER TANKS SUGGESTIVE - SIZING, DIMENSIONS & DRAINAGE TO BE SPECIFIED BY QUALIFIED TECHNICIAN

COMPOSTING TOILETS TO BE INSTALLED TO MANUFACTURERS AND SANITARY SPECIFICATION

SMOKE ALARM INSTALLATION AS PER AS3786 - TO BE INSTALLED IN ALL BEDROOMS AND LIGHTING SYSTEM TO BE INSTALLED TO ASSIST IN EVACUATION.

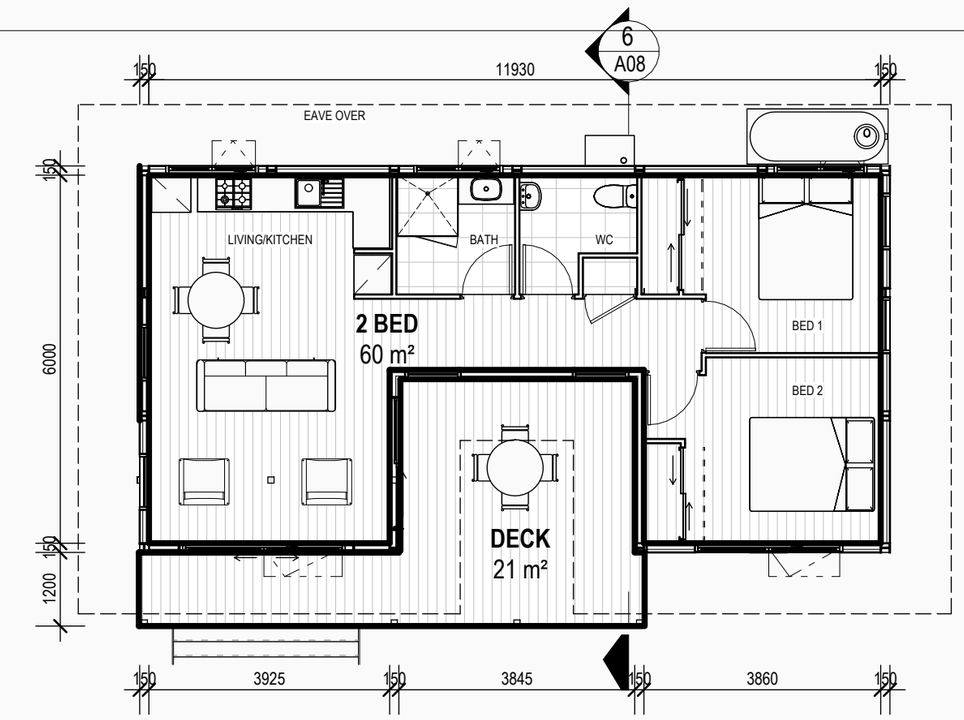

1 2 BED CABIN
1 : 100

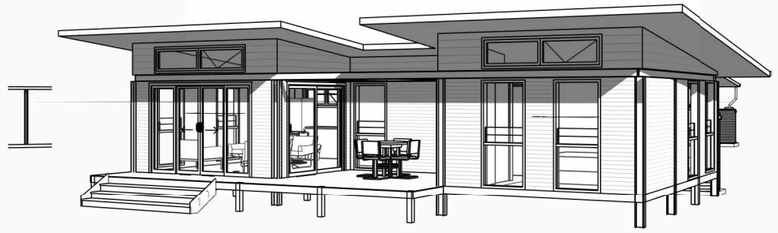

7 2 BED



COMPOSTING TOILET CAPSULE AND VENT TO MANF. SPEC.

2 2 BED NORTH
1 : 100



4 2 BED EAST
1 : 100



5 2 BED WEST
1 : 100

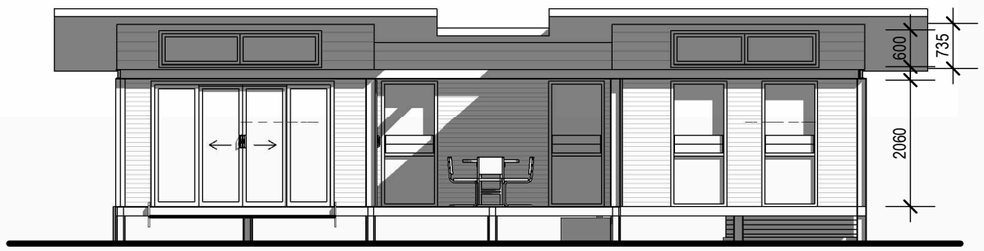

3 2 BED SOUTH
1 : 100

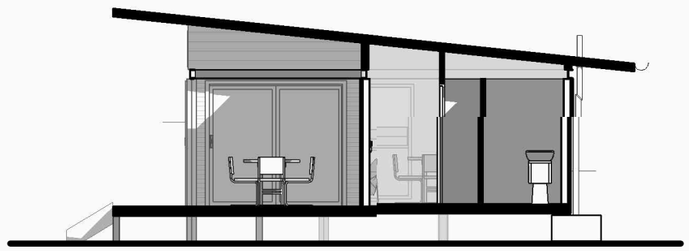

6 A08 2 BED SECTION
1 : 100

NOTE:

SURVEY REQUIRED FOR ACCURATE SITING OF STRUCTURES

WATER TANKS SUGGESTIVE - SIZING, DIMENSIONS & DRAINAGE TO BE SPECIFIED BY QUALIFIED TECHNICIAN

COMPOSTING TOILETS TO BE INSTALLED TO MANUFACTURERS AND SANITARY SPECIFICATION

SMOKE ALARM INSTALLATION AS PER AS3786 - TO BE INSTALLED IN ALL BEDROOMS AND LIGHTING SYSTEM TO BE INSTALLED TO ASSIST IN EVACUATION.

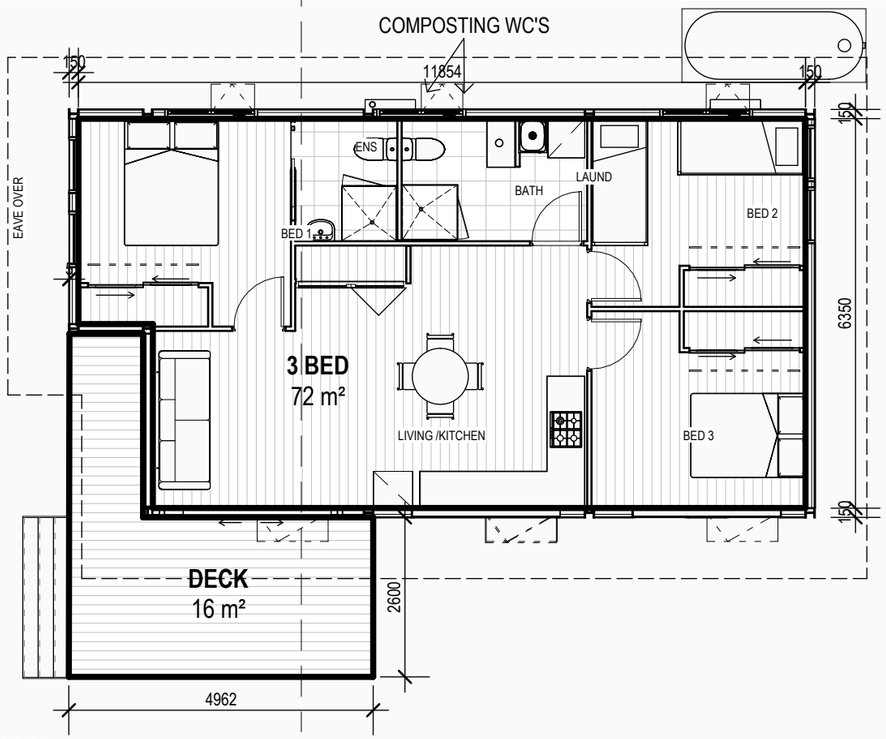

1 3 BED CABIN
1 : 100

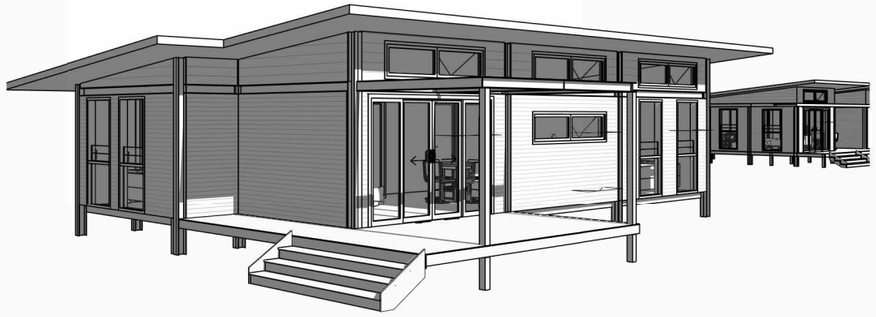

7 3 BED



CARTRIDGE &VENT FOR COMPOSTING WC TO MANF. SPEC.

2 3 BED NORTH
1 : 100



5 3 BED WEST
1 : 100

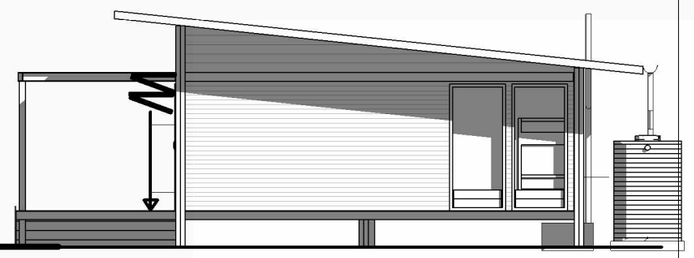

4 3 BED EAST
1 : 100

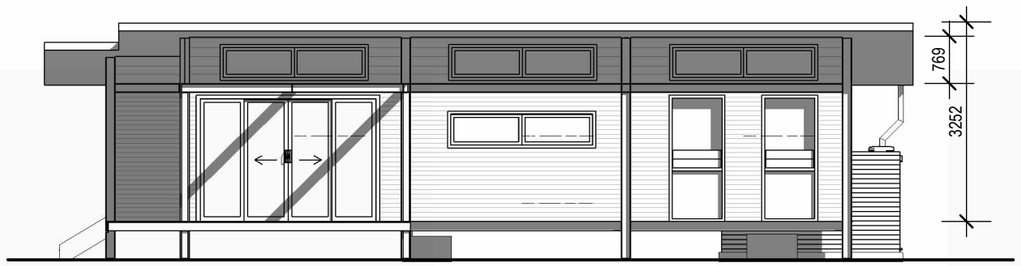

3 3 BED SOUTH
1 : 100



6 A09 3 BED SECTION
1 : 100

NOTE:

SURVEY REQUIRED FOR ACCURATE SITING OF STRUCTURES

WATER TANKS SUGGESTIVE - SIZING, DIMENSIONS & DRAINAGE TO BE SPECIFIED BY QUALIFIED TECHNICIAN

COMPOSTING TOILETS TO BE INSTALLED TO MANUFACTURERS AND SANITARY SPECIFICATION

SMOKE ALARM INSTALLATION AS PER AS3786 - TO BE INSTALLED IN ALL BEDROOMS AND LIGHTING SYSTEM TO BE INSTALLED TO ASSIST IN EVACUATION.

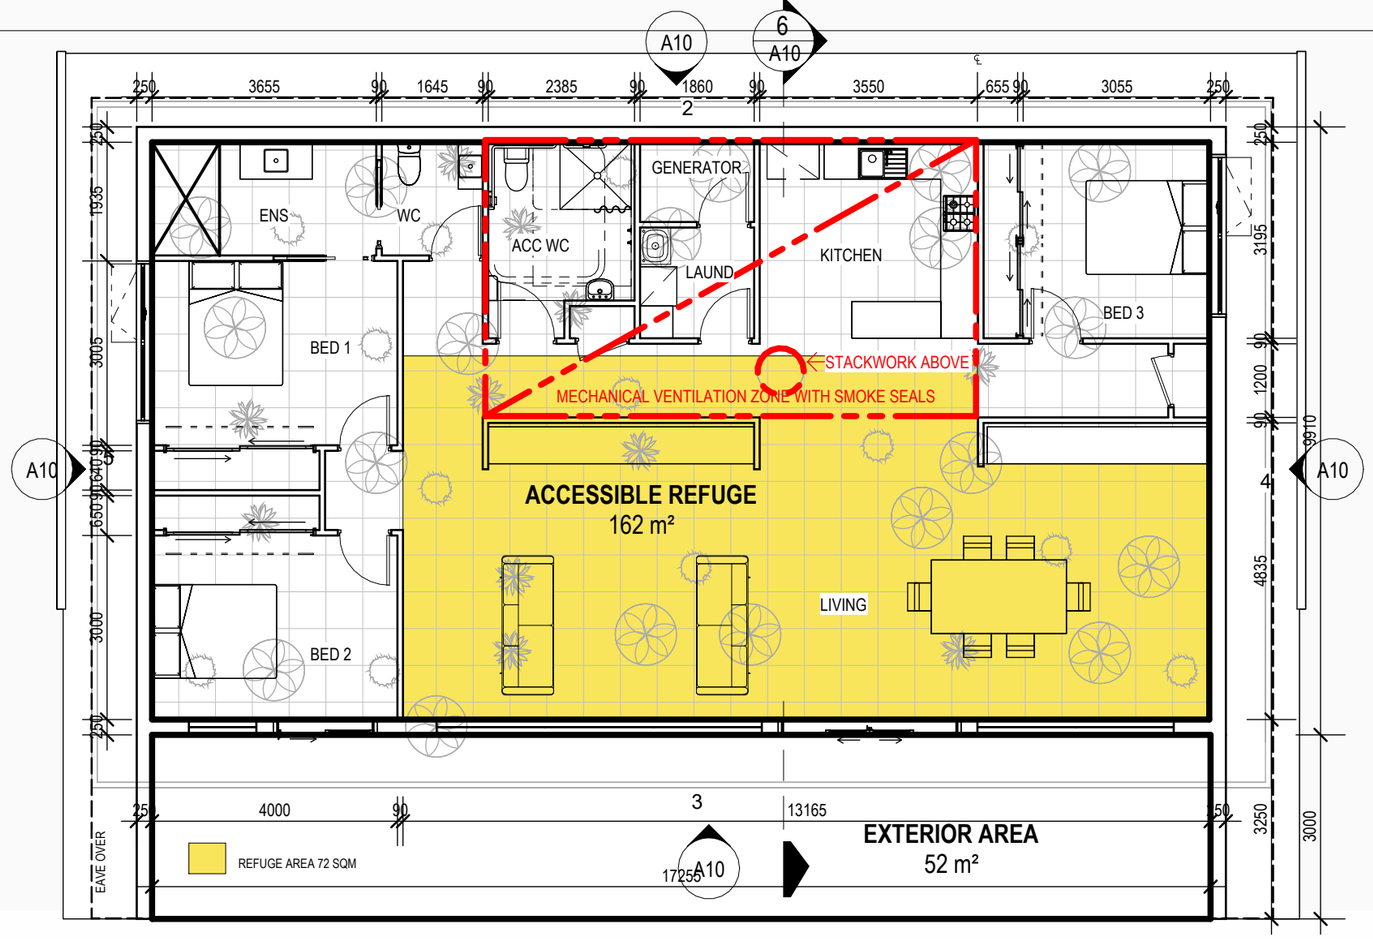

1 REFUGE/ACCESSIBLE CABIN
1 : 100

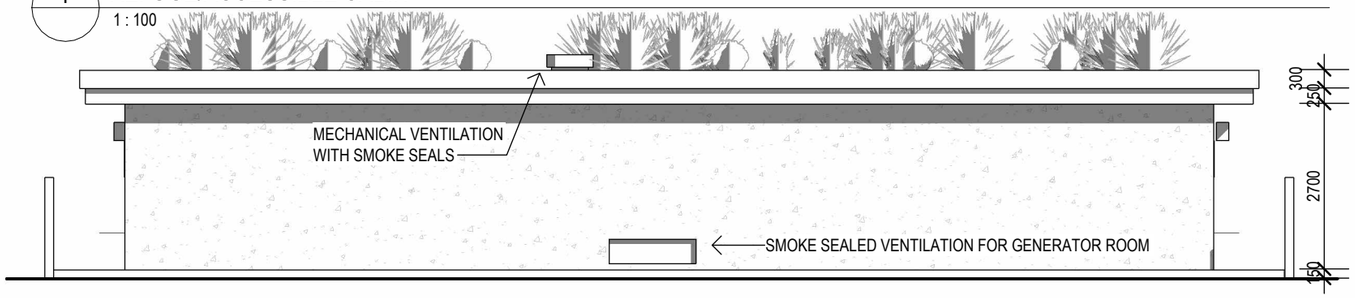

2 A10 REFUGE NORTH
1 : 100



3 A10 REFUGE SOUTH
1 : 100

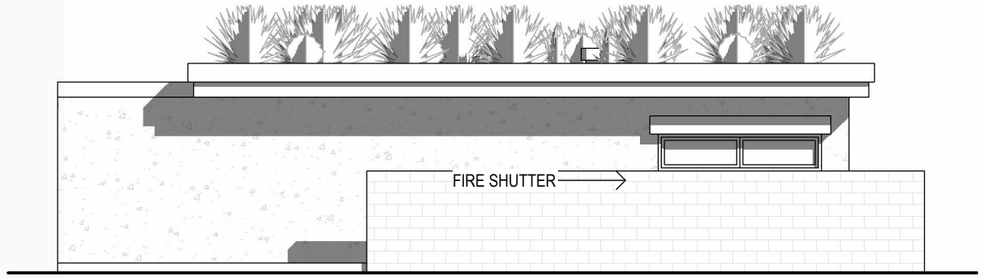

4 A10 REFUGE EAST
1 : 100

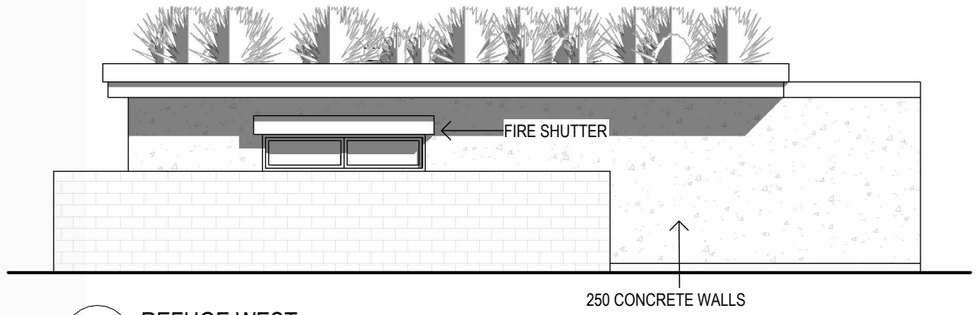

5 A10 REFUGE WEST
1 : 100

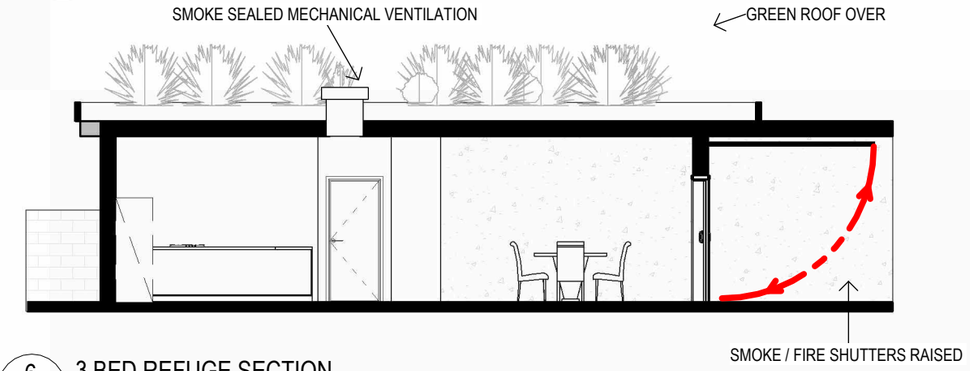

6 A10 3 BED REFUGE SECTION
1 : 100

NOTE:

SURVEY REQUIRED FOR ACCURATE SITING OF STRUCTURES

WATER TANKS SUGGESTIVE - SIZING, DIMENSIONS & DRAINAGE TO BE SPECIFIED BY QUALIFIED TECHNICIAN

COMPOSTING TOILETS TO BE INSTALLED TO MANUFACTURERS AND SANITARY SPECIFICATION

SMOKE ALARM INSTALLATION AS PER AS3786 - TO BE INSTALLED IN ALL BEDROOMS AND LIGHTING SYSTEM TO BE INSTALLED TO ASSIST IN EVACUATION.

MINIMUM FLOOR AREA PER PERSON 0.75 SQM AND 1.2 M ^{3} REFUGE AREA REQUIRED

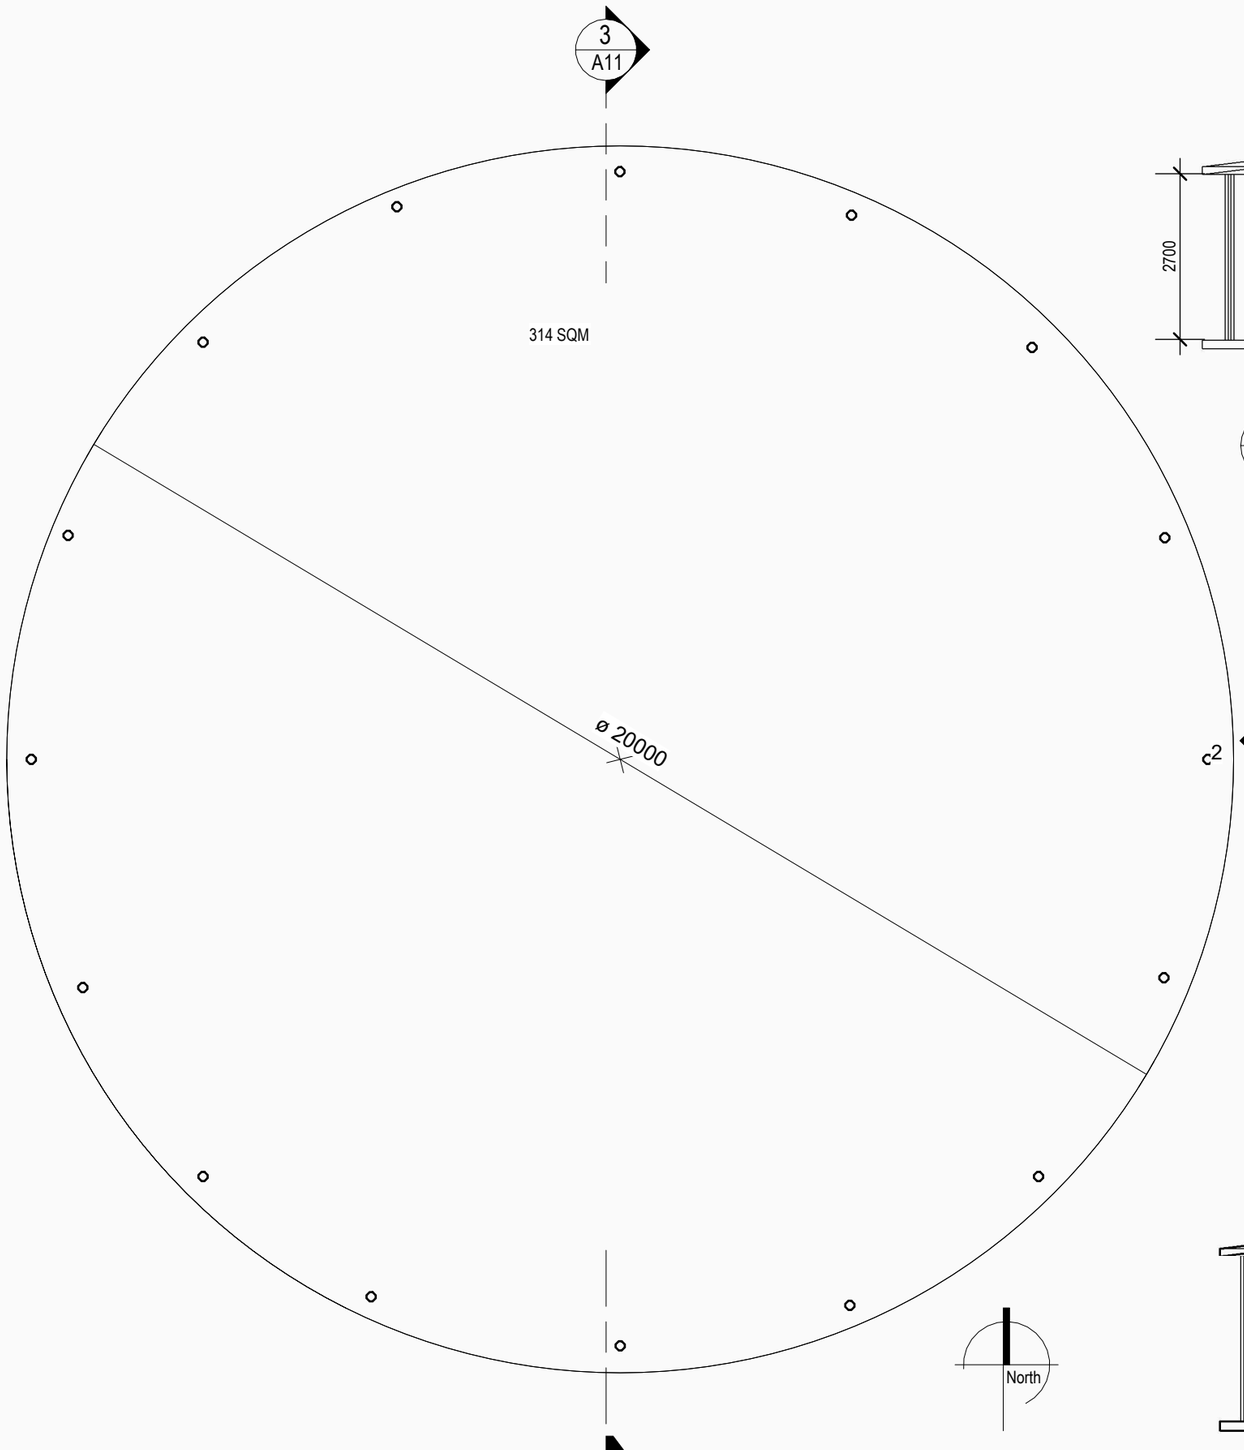

1 UNDERCOVER AREA
1 : 100

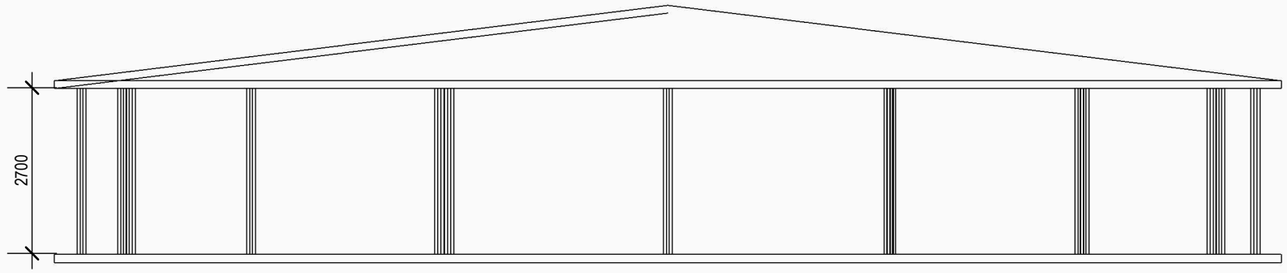

2 A11 UNDERCOVER AREA ELEVATION
1 : 100

CONCRETE PAD
STEEL COLUMN SUPPORT
LIGHTWEIGHT NON-COMBUSTIBLE
ROOFING

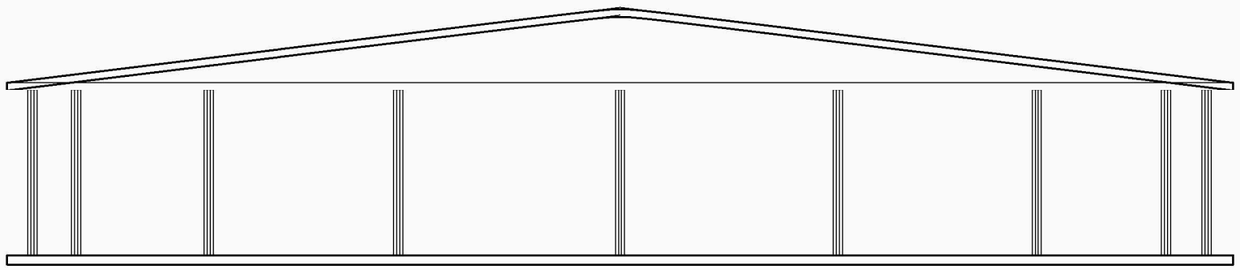

3 A11 UNDERCOVER AREA SECTION
1 : 100